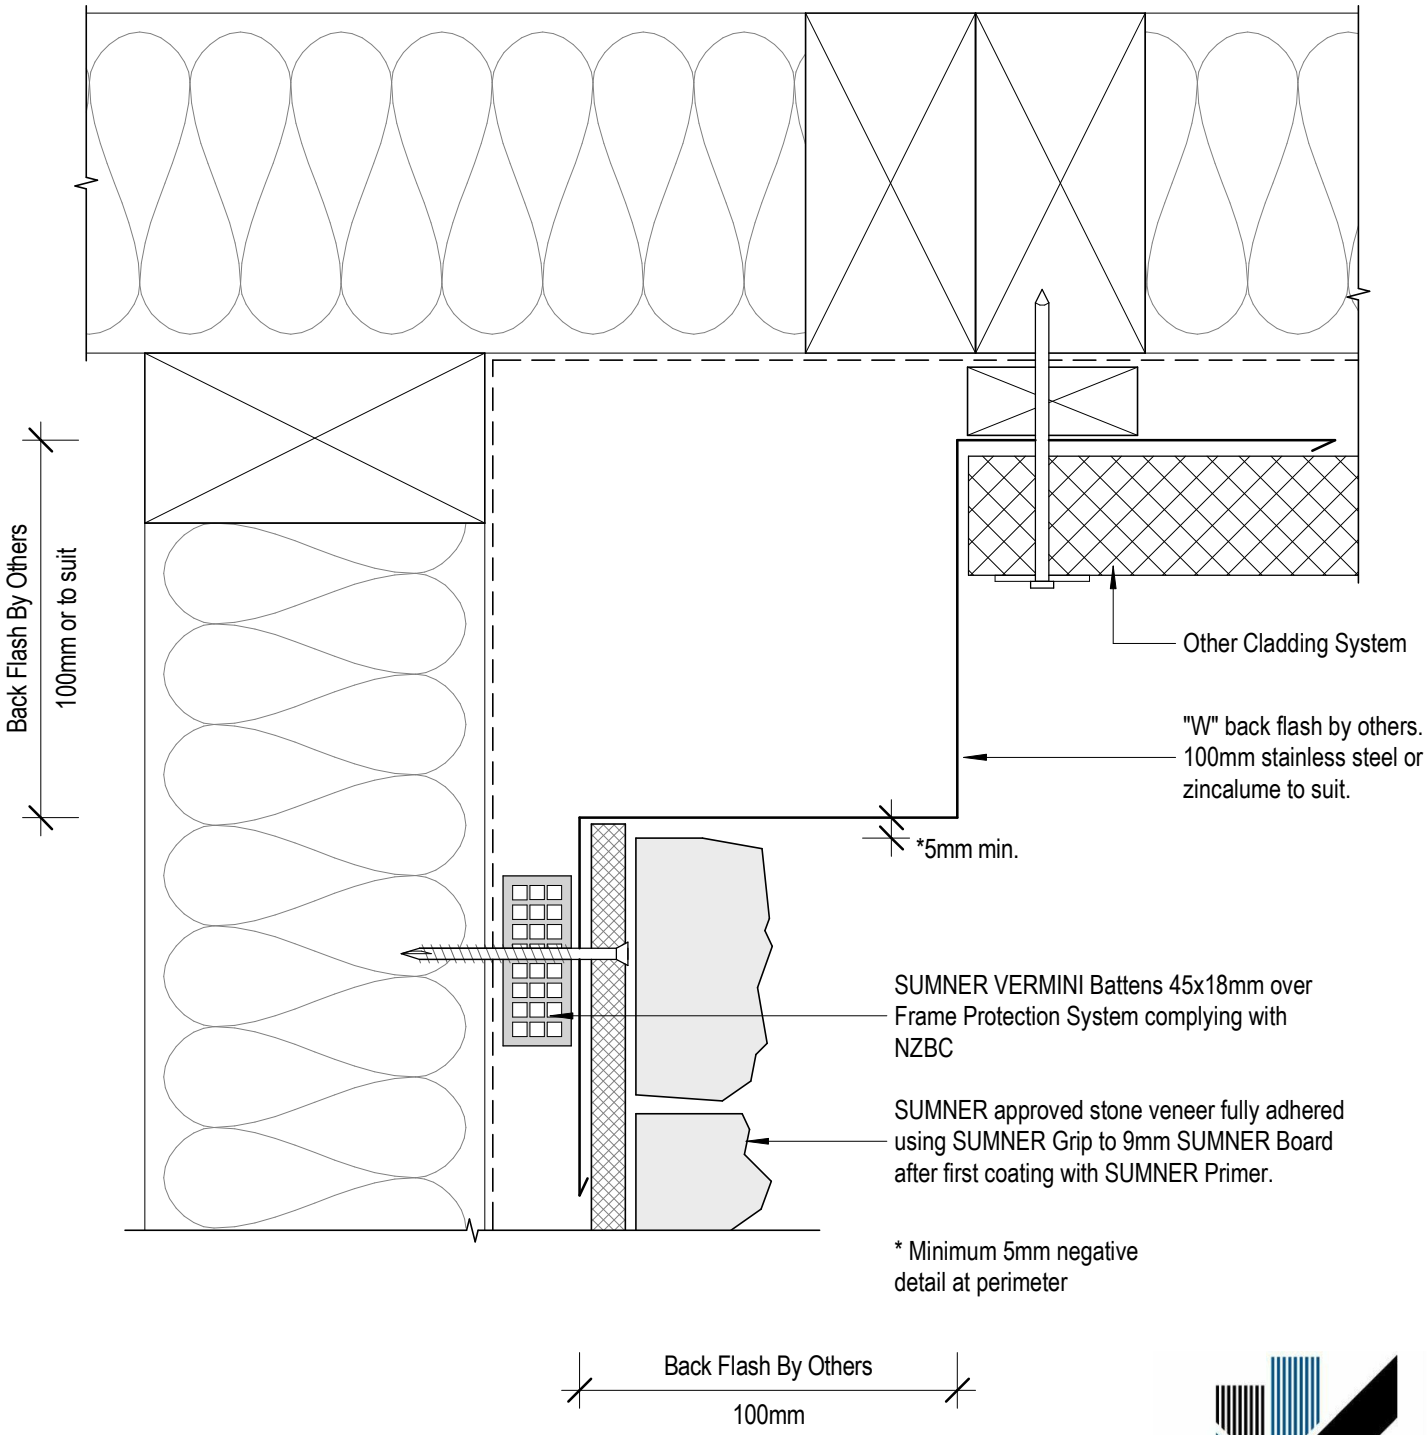

CODEMARK™
BCS-171817-CMNZ

SUMNER
PROFESSIONAL CLADDING SYSTEMS

www.sumnerschist.co.nz/

Approved Stone Veneer on SUMNER Tile System

Internal Corner Abutment - Butt To Cladding (Except Weatherboard)

Date	April 2019	3.3.5	
Drawn by	SUMNER		
Checked by	DS	Scale	1 : 2